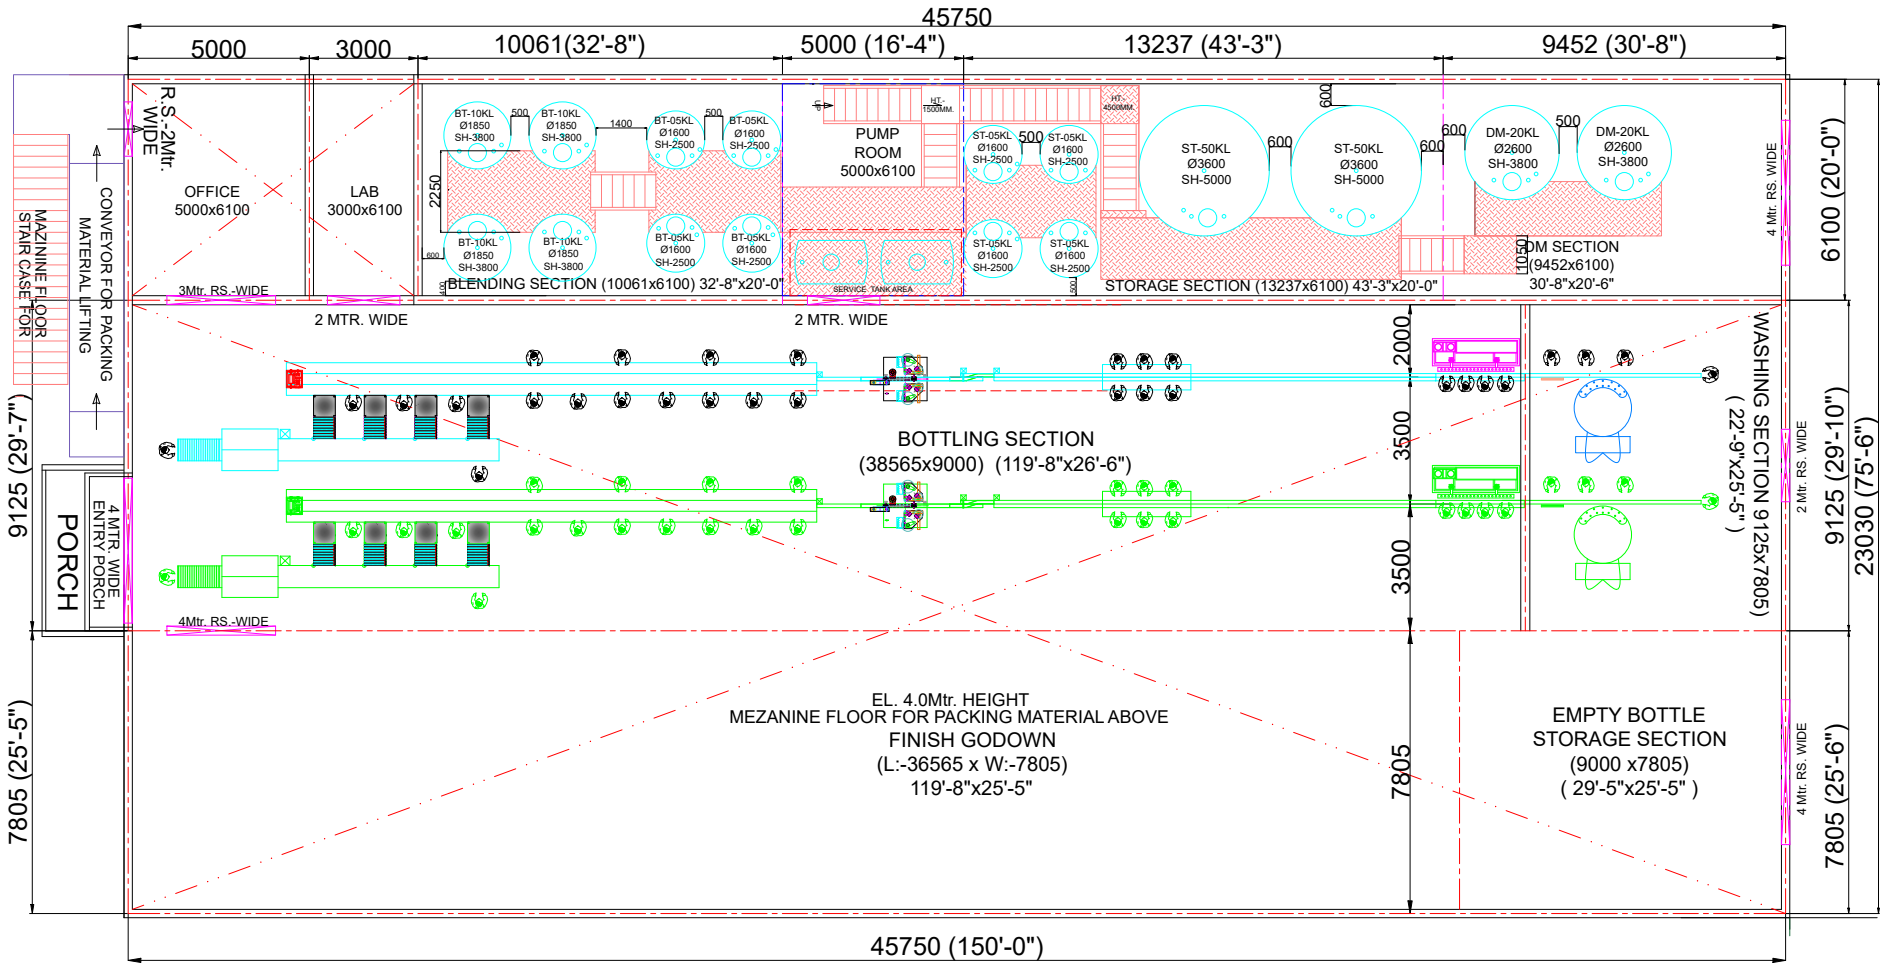

NOTE :- ALL DIMENSION ARE IN MM .

FOR APPROVAL	FOR INFORMATION	FOR PRODUCTION	FOR ERECTION

THIS DESIGN IS THE PROPERTY OF M/S. BOTTMAC INDIA AND IS ONLY ALLOWED TO BE USED BY EXPRESSED PERMISSION AND LICENSE FROM M/S. BI

BOTTMAC INDIA
K-698, DUHAI INDL. AREA, MEERUT ROAD, GHAZIABAD-201006 (INDIA)

SCALE	–	PROJECT ID	MIPL
DATE	05-08-2023	YEAR	2023
DRAWN	LALIT KUMAR	ELEMENT ID.	XXX
CHECKED	K. SINGH	ITEM CODE	XXX
APPROVED	R1	SHEET SIZE	A1
TOTAL WEIGHT IN kg.	–		

CLIENT	M/s- MAXSTONE INFRASTRUCTURE PRIVATE LIMITED
UNIT	JHARKHAND
SERVICE	BOTTLING PLANT LAYOUT DARWING
TITLE	BOTTLING PLANT LAYOUT
DRAWING DOCUMENT ID	BI/MIPL/BIPL/2023/01
REVISION	00

PRESENT EXPENSION
FUTURE EXPENSION

DO NOT SCALE IF IN DOUBT PLEASE ASK

REVN.	DESCRIPTION	REVD. BY	APPD. BY	DATE